




26改水-04西御門地先水道管更新工事

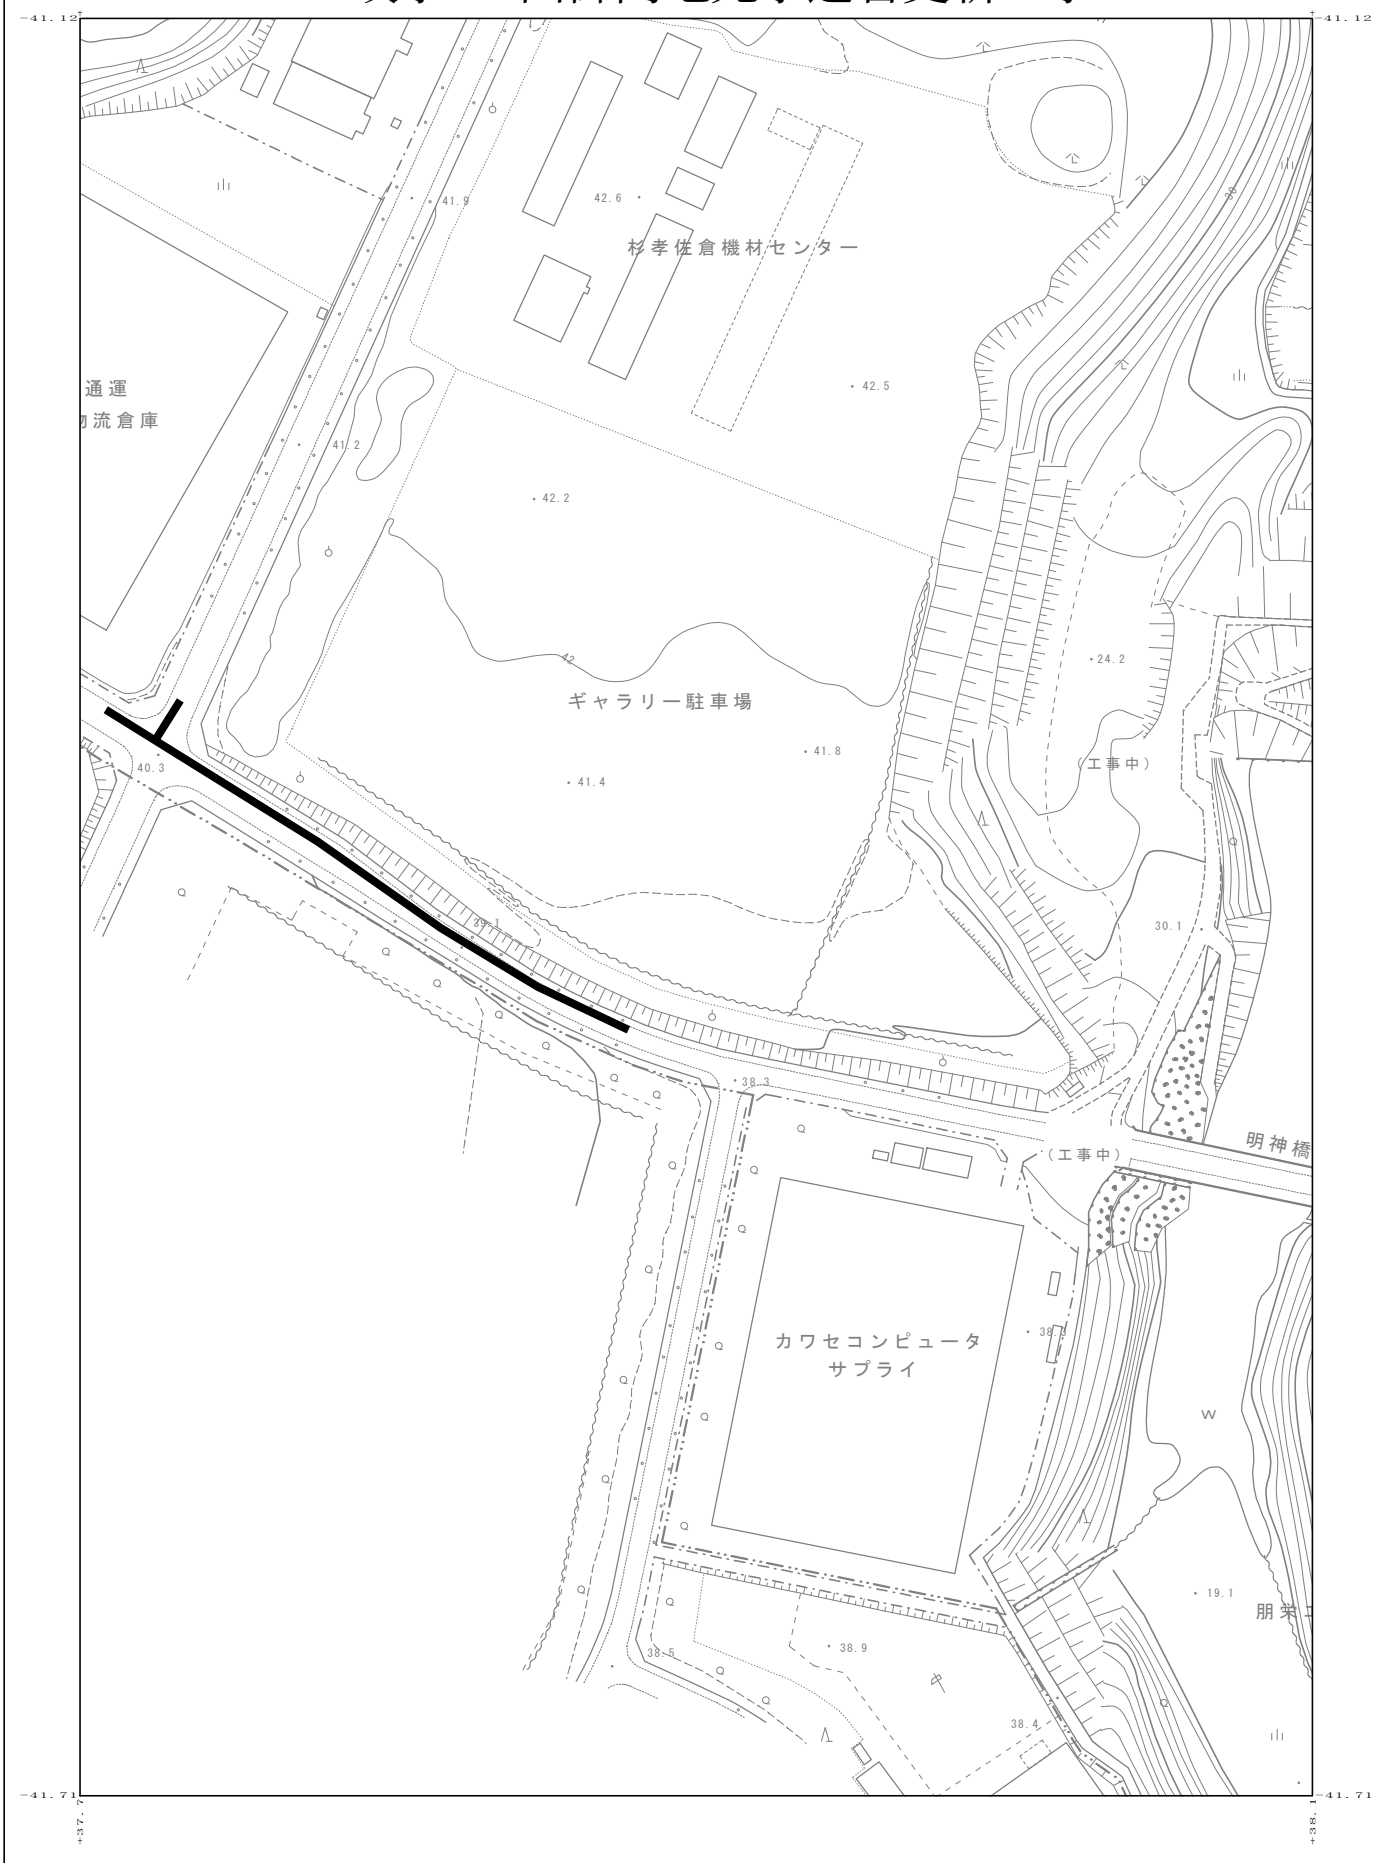

1 : 2500

0 10 20 30 40 50 60 70 80 90 100m

