


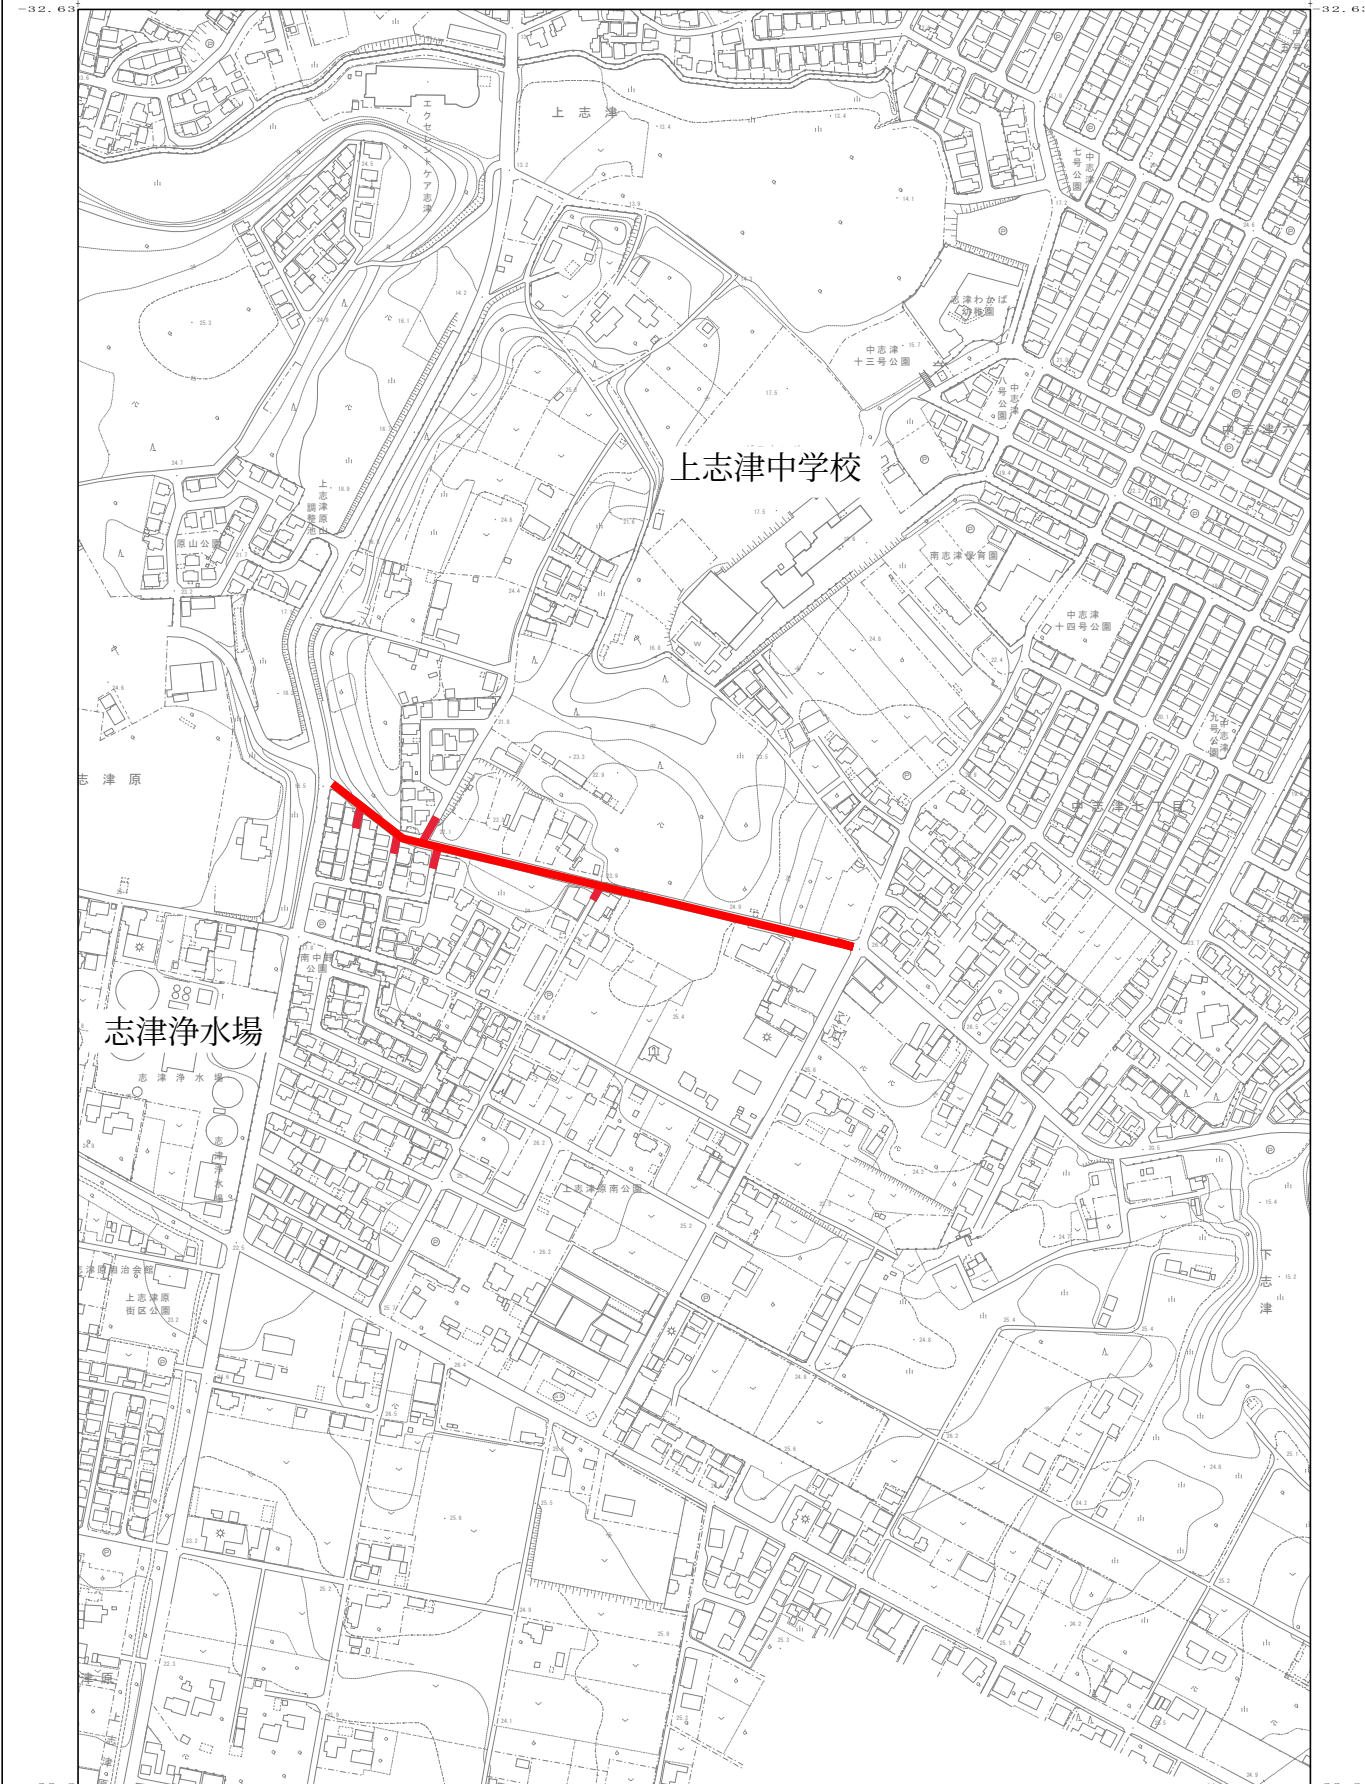

26復旧-14上志津原地先舗装復旧工事



1 : 5000

