


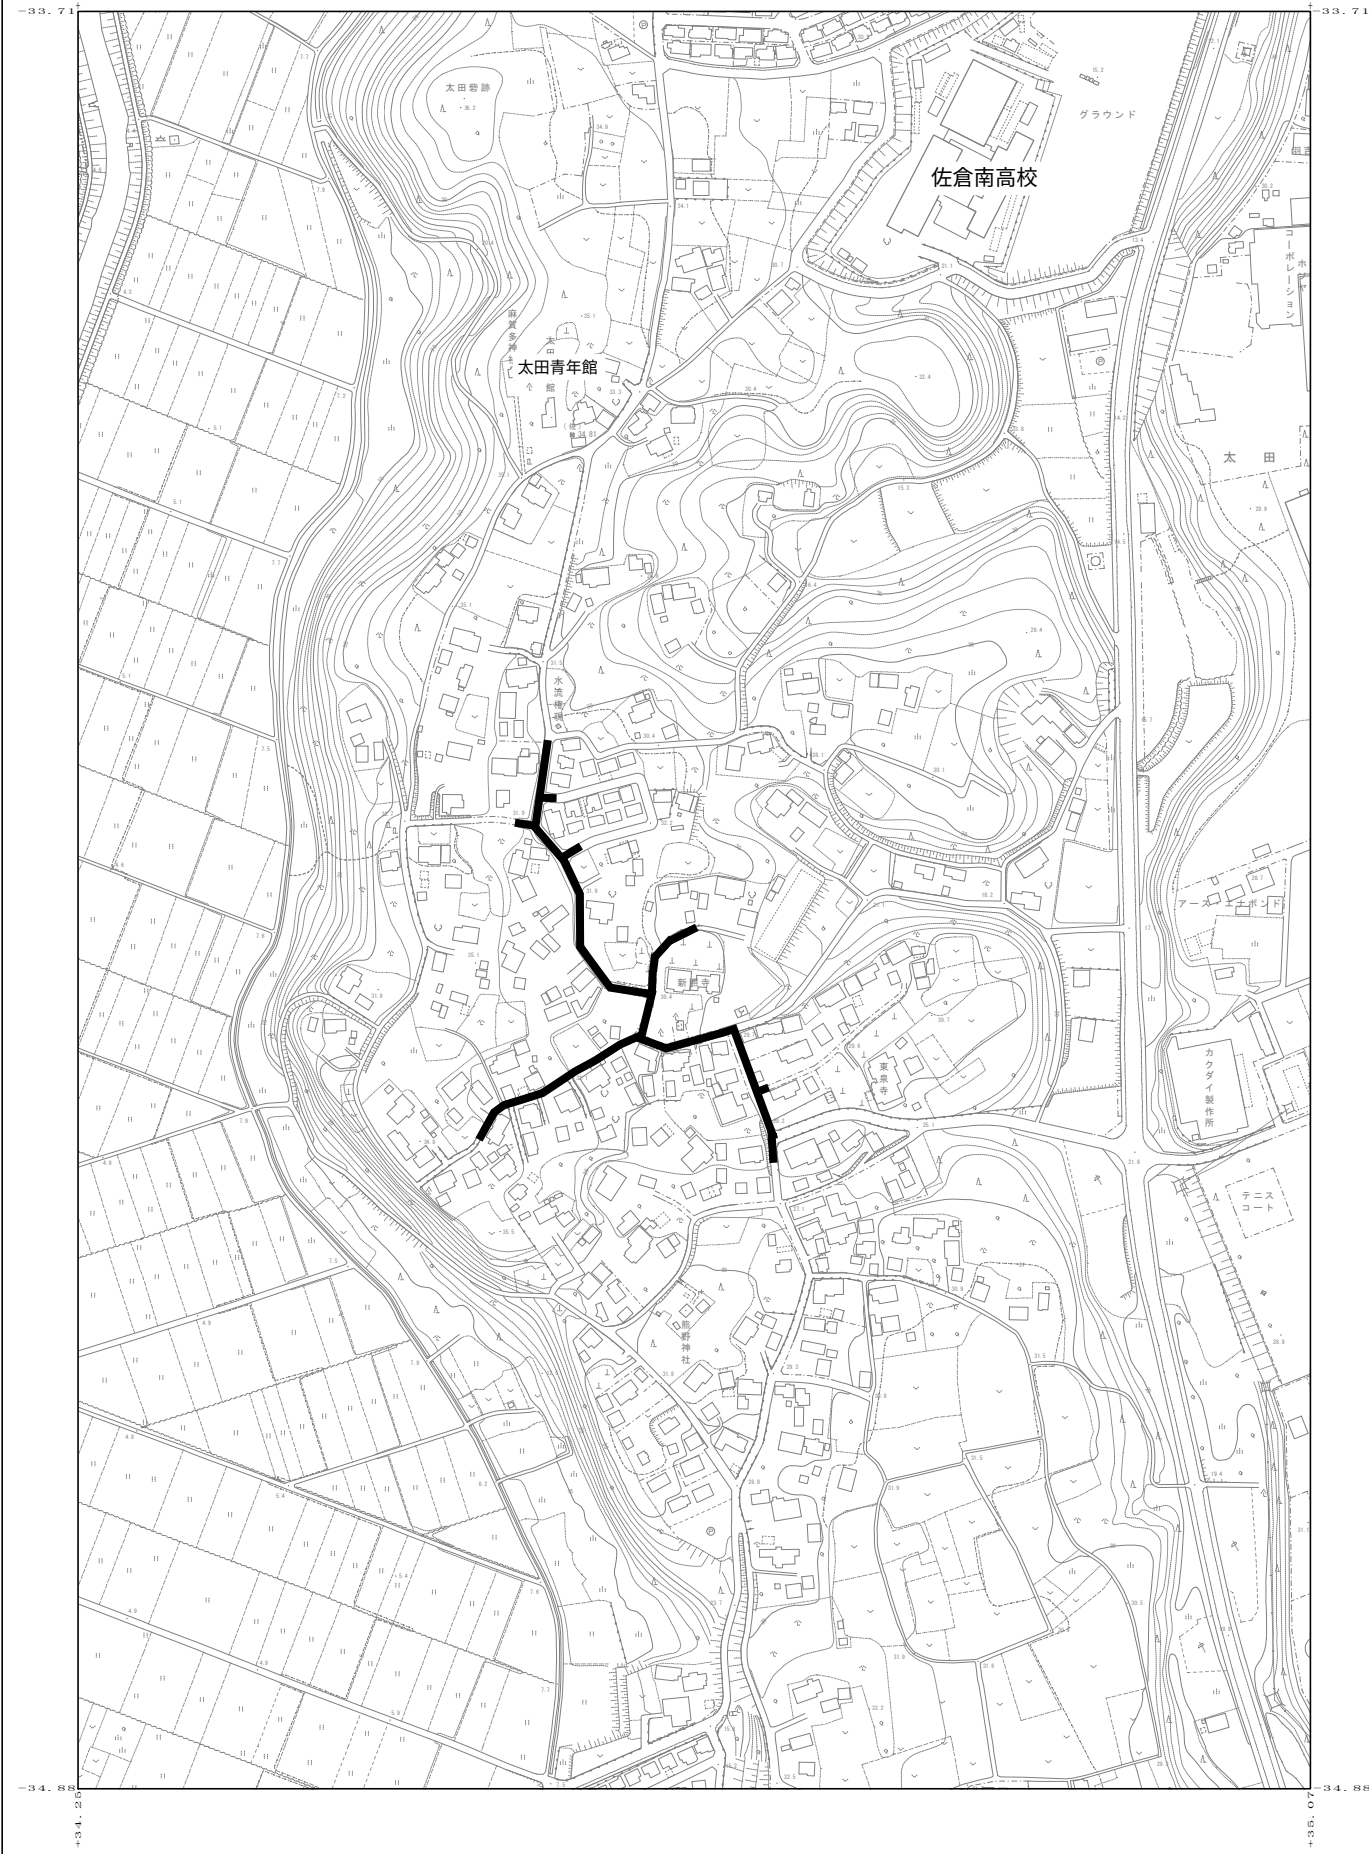

26復旧-15太田地先舗装復旧工事



1 : 5000

